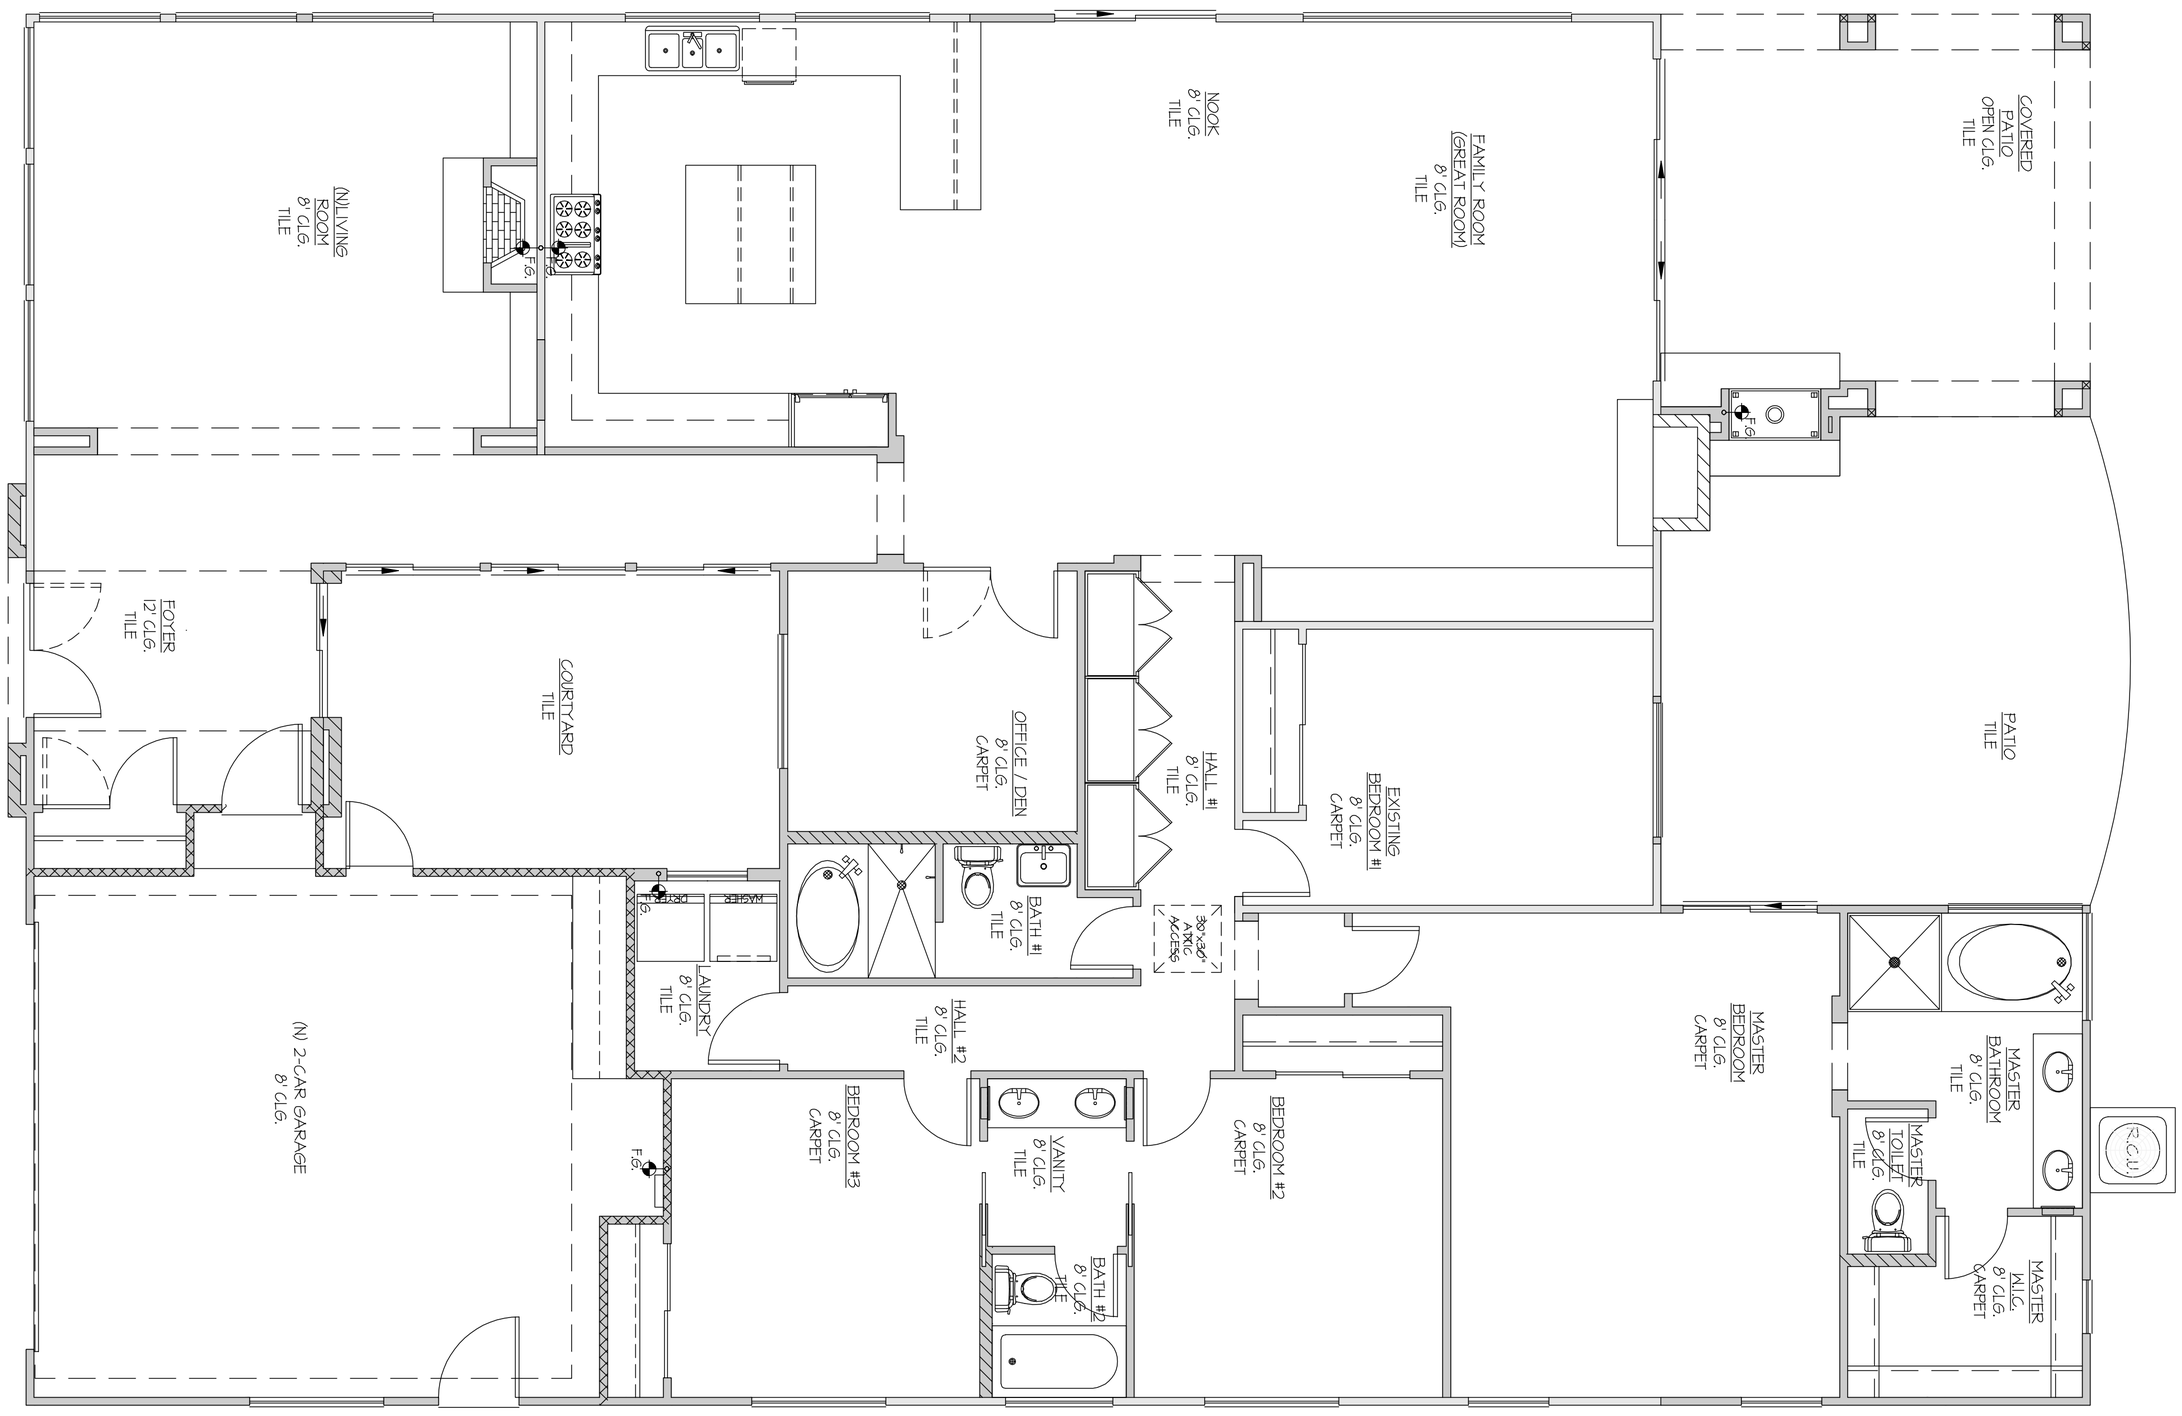

NEW FLOOR PLAN

SCALE : 1/4" = 1'-0"

NORTH

REVISIONS

BY:	DATE:
AWS	2/10/09 plnig
AWS	6/03/09 B&S
AWS	2/07/09 Owner

PLANS PREPARED BY:

A.W.Strickler Design
958 NORTH LA CADENA DRIVE
COLTON, CA 92324
(909) 376-5268

JONATHAN L. ZANE — LICENSED ARCHITECT — STATE OF CALIFORNIA — NO. C-11,046 REN. 8-31-11

DATE : 04/12/2010

A Fire Restoration For:

Shizuko Morishita & Yasuyuki Furuta
LOCATED AT:
6545 Abbottswood Drive
Rancho Palos Verdes, California, 90275
310-951-0324

APPLICABLE CODES:
2006 I.B.C. 2007 C.B.C.
2006 U.M.C. 2007 C.M.C.
2006 U.P.C. 2007 C.P.C.
2005 N.E.C. 2007 C.E.C.
2006 I.F.C. 2007 C.F.C.
2005 California Energy Code
All new work shall comply with listed codes and all current local and state ammendments.

NOTICE:
The designs and ideas indicated by these drawings were created for the use of this project only and are the sole property of Arthur W. Strickler, Designer. These designs may not be used for any other purpose whatsoever or reproduced without the written consent of Arthur Strickler & Jonathan L. Zane, Architect

DATE : 1/05/2009
SCALE : 1/4" = 1'-0"
DRAWN : Art.S.
JOB : 2008-002
SHEET : A-2