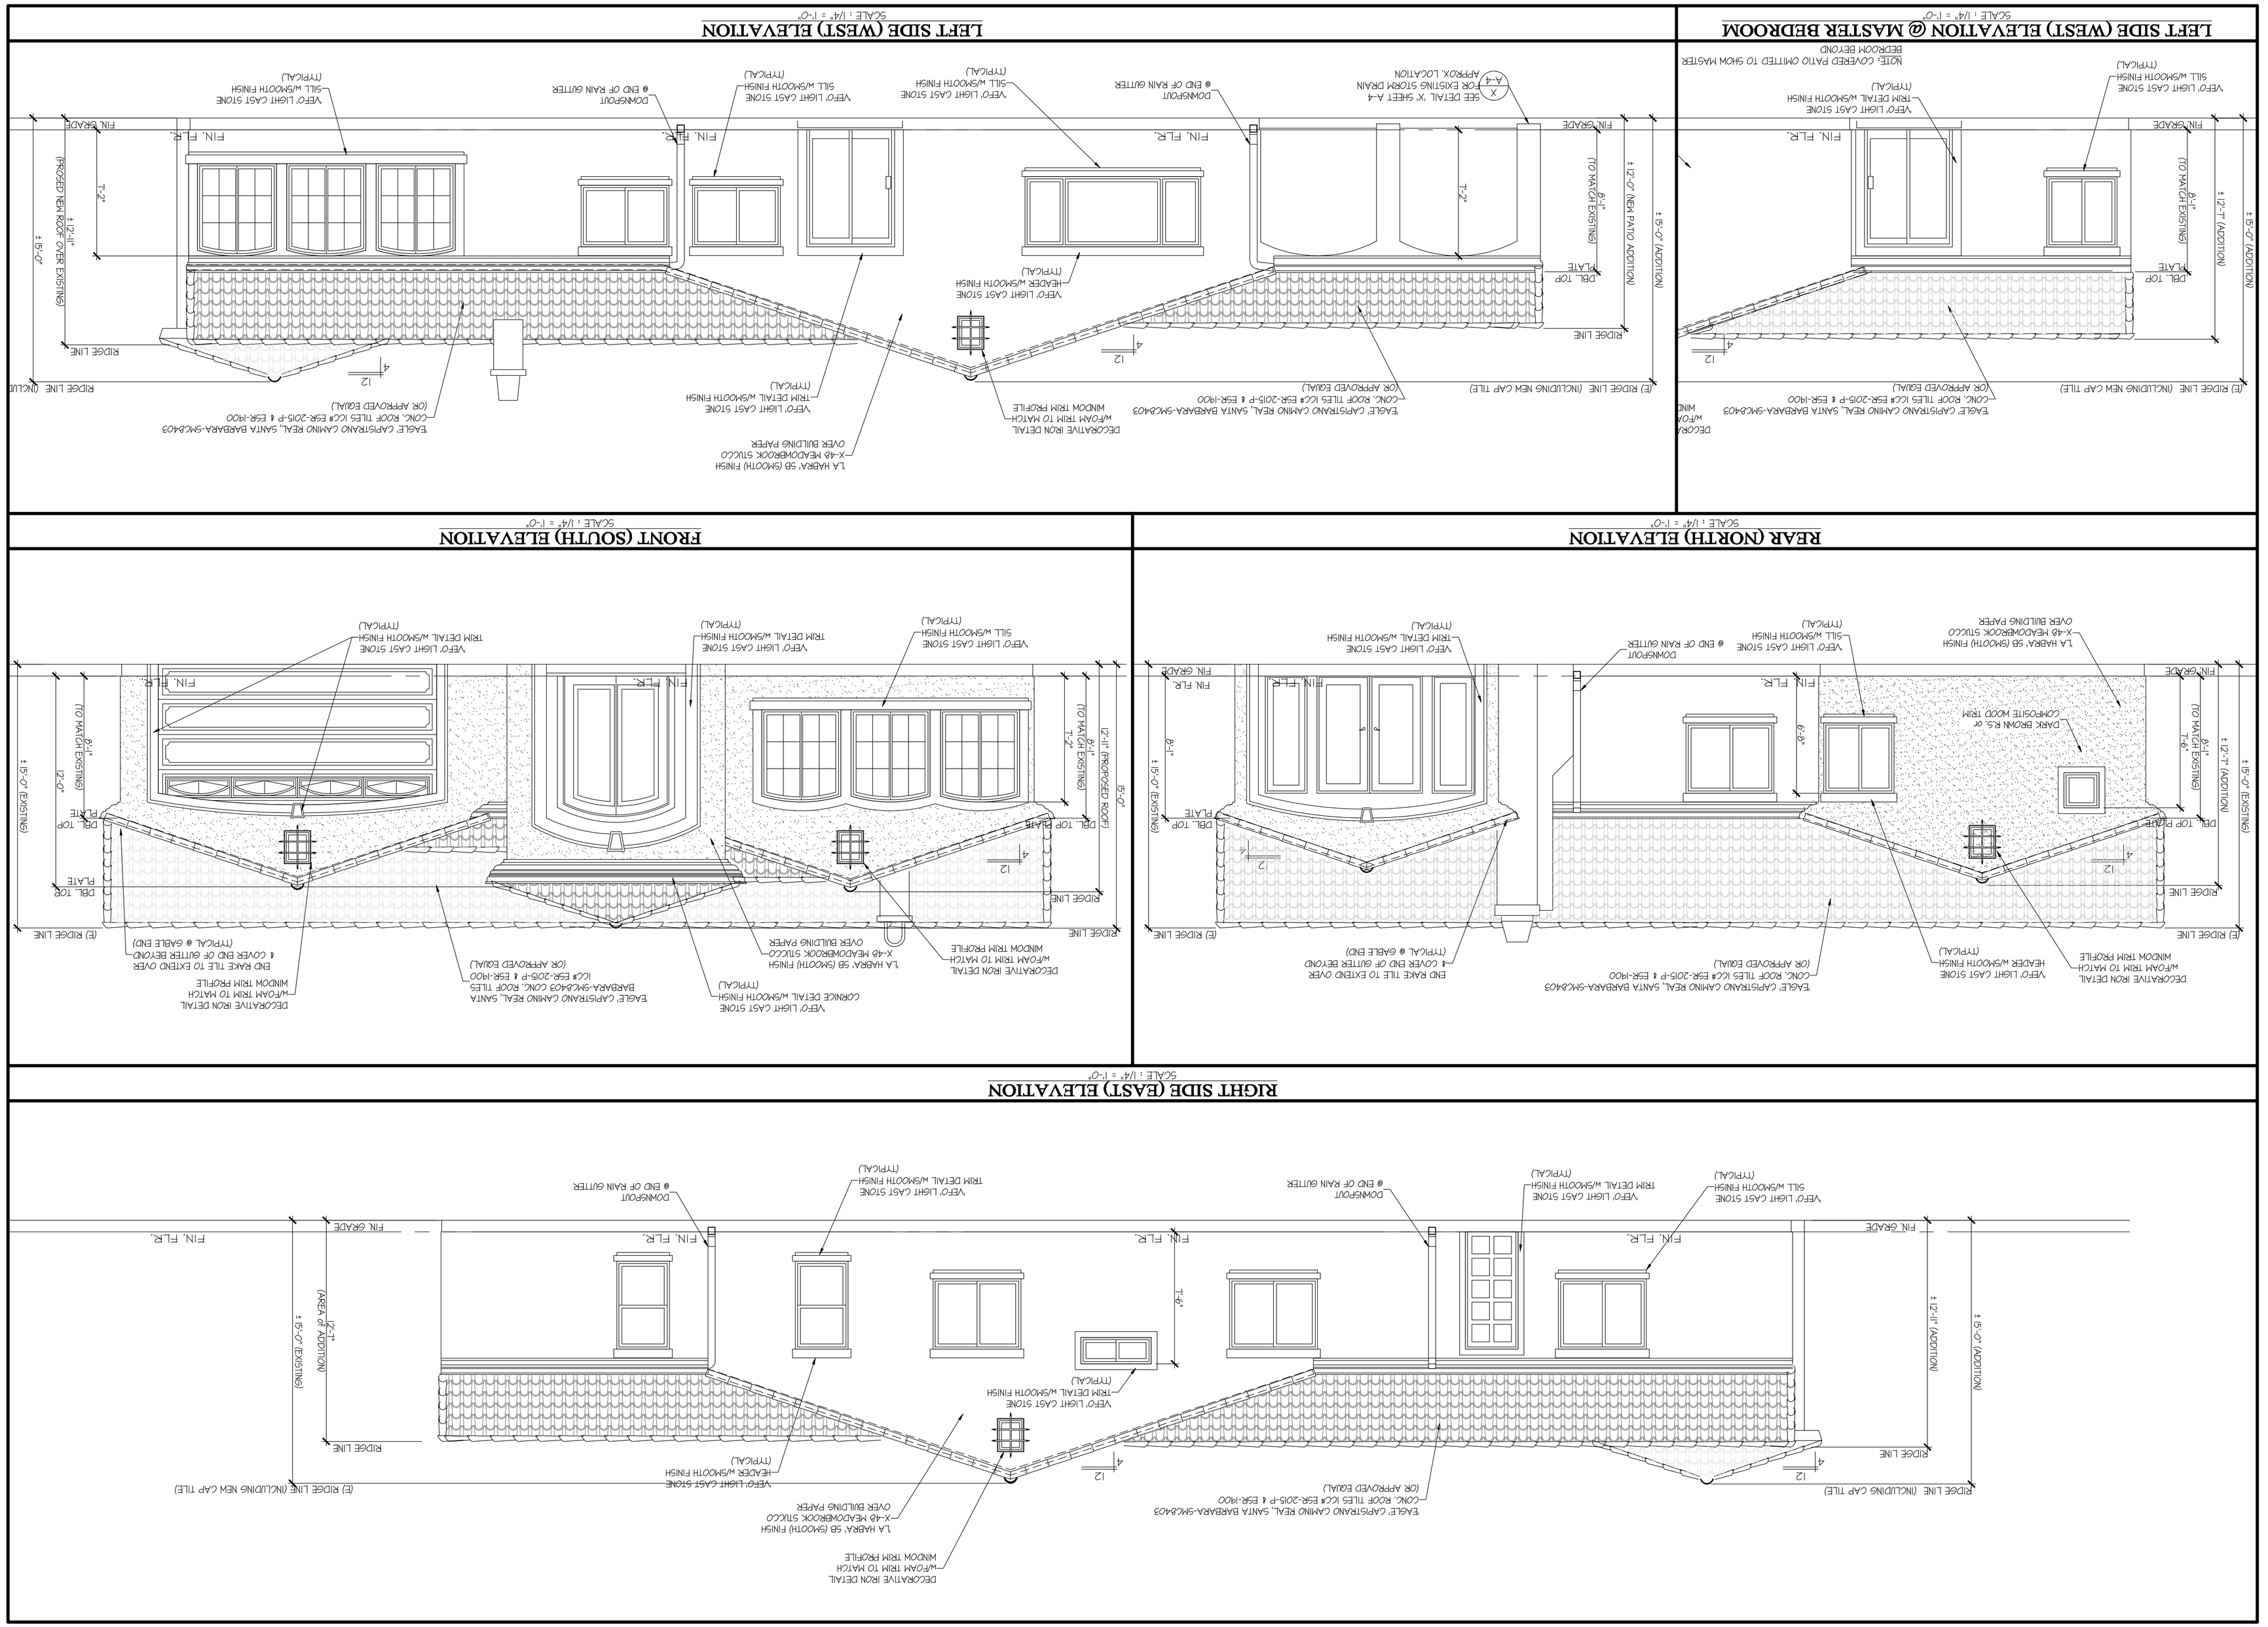

NOTICE: The designs and ideas indicated by these drawings were created for the use of this project only and are the sole property of Arthur W. Strickler, Designer. These designs may not be used for any other purpose whatsoever or reproduced without the written consent of Arthur Strickler & Jonathan L. Zane, Architect

APPLICABLE CODES:
2006 I.B.C. 2007 C.B.C.
2006 U.M.C. 2007 C.M.C.
2006 U.P.C. 2007 C.P.C.
2006 N.E.C. 2007 C.E.C.
2006 I.R.C. 2007 C.R.C.
2005 California Energy Code
All new work shall comply with listed codes and all current local and state amendments.

A Fire Restoration For:

Shizuko Morishita & Yasuyuki Furuta

LOCATED AT:
6545 Abbotswood Drive
Rancho Palos Verdes, California, 90275
310-951-0324

DATE : 04 /12 /2010

LICENSED ARCHITECT
JONATHAN L. ZANE
NO.C 11,066
REN. 8-31-11
STATE OF CALIFORNIA

PLANS PREPARED BY:
A.W.Strickler Design
458 NORTH LA CADENA DRIVE
COLTON, CA 92324
(909) 376-5268

REVISIONS		
BY:	DATE:	
AWS	2/ 10 /09	plng
AWS	6/ 03 /09	B45
AWS	12/ 07 /09	Owner

DATE : 1/ 05 /2009
SCALE : 1/4" = 1'-0"
DRAWN : Art.S.
JOB : 2008-002
SHEET : A-3